Copyright © ESS Group, Inc. 2016

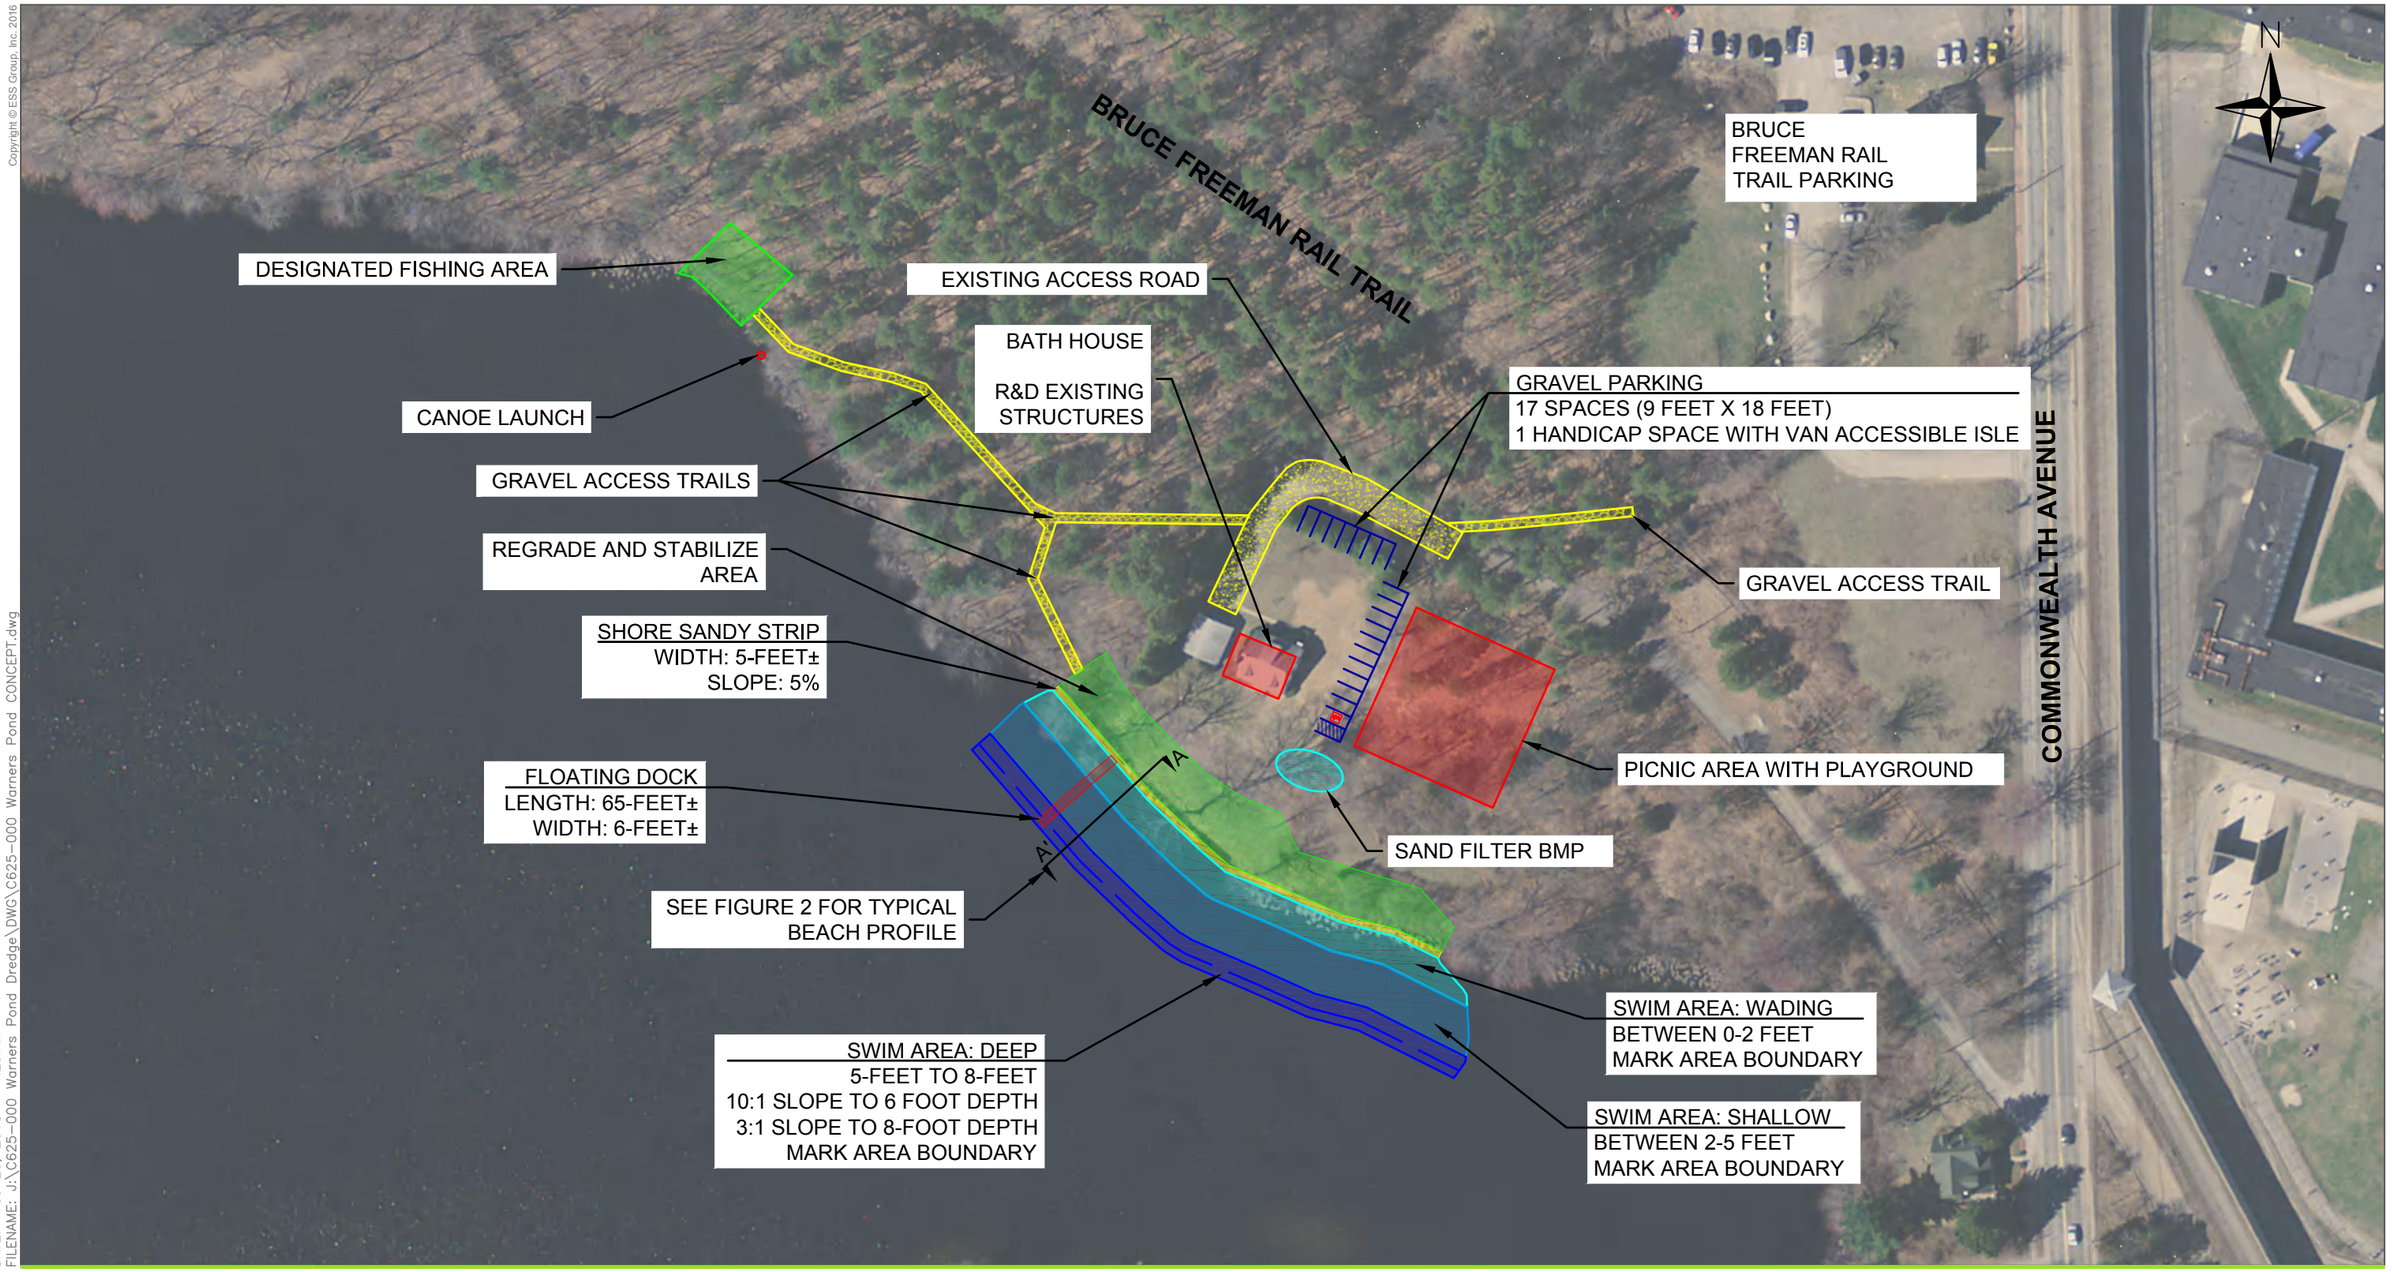

DATE: Feb 20, 2018 – 4:29PM
FILENAME: J:\C625-000 Warners Pond Dredge\DWG\C625-000 Warners Pond CONCEPT.dwg

ess group
environmental consulting & engineering services

TOWN OF CONCORD

WARNERS POND

1"=100'

0 100 FEET

1) 2013/2014 ORTHOIMAGERY

NORTH BEACH CONCEPT 1

Figure 1